

Velapi Golf

RESIDENTIAL


Torre del Rame, Los Alcázares (Murcia)



(+34) 965 709 386



www.gamagrupo.es

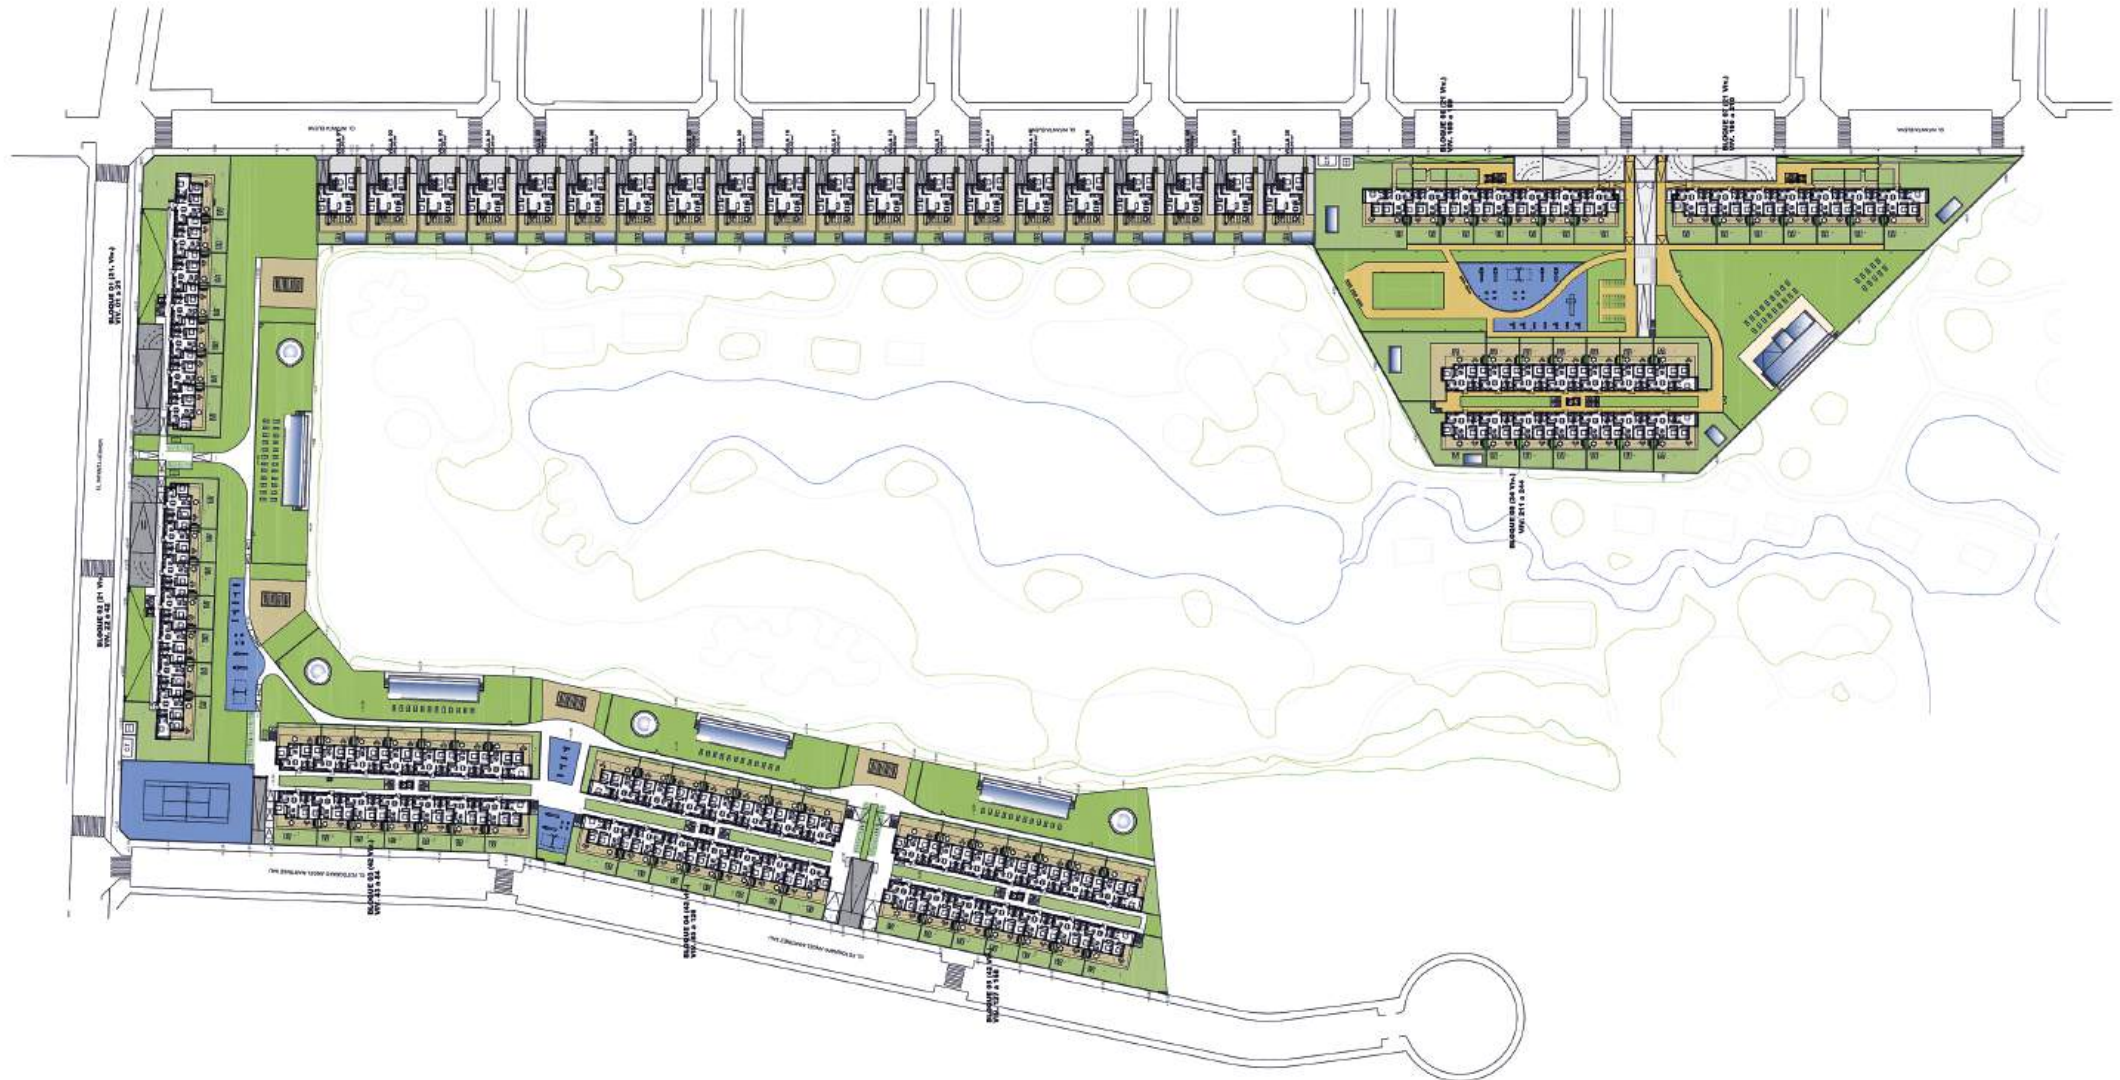

Velapi Golf

RESIDENTIAL
Torre del Rame, Los Alcázares (Murcia)

BLOCK 8



(+34) 965 709 386

www.gamagrupo.es



Velapi Golf

RESIDENTIAL
Torre del Rame, Los Alcázares (Murcia)

BLOCK 8



(+34) 965 709 386

www.gamagrupo.es



Ground Floor / 1st. Floor



2nd. Floor

Velapi Golf

RESIDENTIAL

Torre del Rame, Los Alcázares (Murcia)



(+34) 965 709 386



www.gamagrupo.es



Velapi Golf

RESIDENTIAL
Torre del Rame, Los Alcázares (Murcia)



(+34) 965 709 386



www.gamagrupo.es



Velapi Golf

RESIDENTIAL
Torre del Rame, Los Alcázares (Murcia)



(+34) 965 709 386



www.gamagrupo.es



Velapi Golf

RESIDENTIAL

Torre del Rame, Los Alcázares (Murcia)



(+34) 965 709 386



www.gamagrupo.es



Velapi Golf

RESIDENTIAL

Torre del Rame, Los Alcázares (Murcia)



(+34) 965 709 386



www.gamagrupo.es



Velapi Golf

RESIDENTIAL

Torre del Rame, Los Alcázares (Murcia)



(+34) 965 709 386



www.gamagrupo.es



Velapi Golf

RESIDENTIAL

Torre del Rame, Los Alcázares (Murcia)



(+34) 965 709 386



www.gamagrupo.es



Velapi Golf

RESIDENTIAL

Torre del Rame, Los Alcázares (Murcia)



(+34) 965 709 386



www.gamagrupo.es



Velapi Golf

RESIDENTIAL

Torre del Rame, Los Alcázares (Murcia)



(+34) 965 709 386



www.gamagrupo.es



Velapi Golf

RESIDENTIAL
Torre del Rame, Los Alcázares (Murcia)



(+34) 965 709 386



www.gamagrupo.es



Velapi Golf

RESIDENTIAL

Torre del Rame, Los Alcázares (Murcia)



(+34) 965 709 386



www.gamagrupo.es



Velapi Golf

RESIDENTIAL
Torre del Rame, Los Alcázares (Murcia)



(+34) 965 709 386



www.gamagrupo.es



Velapi Golf

RESIDENTIAL

Torre del Rame, Los Alcázares (Murcia)



(+34) 965 709 386



www.gamagrupo.es



Velapi Golf

RESIDENTIAL

Torre del Rame, Los Alcázares (Murcia)



(+34) 965 709 386



www.gamagrupo.es



Velapi Golf

RESIDENTIAL

Torre del Rame, Los Alcázares (Murcia)



(+34) 965 709 386



www.gamagrupo.es

BLOCK 8



HOUSE 211

BUILT SURFACE (Terrace 100%) 105.00 m²

LIVING ROOM KITCHEN 29.50 m²

BEDROOM 1 12.50 m²

BEDROOM 2 9.70 m²

BEDROOM 3 9.70 m²

BATHROOM 1 3.80 m²

BATHROOM 2 3.50 m²

TERRACE (100%) 26.40 m²

TOTAL USABLE SURFACE 95.10 m²

GARDEN 175.00 m²



Ground Floor



DIN A3 (1/75)

0 1 2 3 4 5

Velapi Golf

RESIDENTIAL

Torre del Rame, Los Alcázares (Murcia)



(+34) 965 709 386



www.gamagrupo.es

BLOCK 8



HOUSE 212-213-214-215-216

BUILT SURFACE (Terrace 100%) **83.50 m²**

LIVING ROOM KITCHEN	29.50 m²
BEDROOM 1	12.50 m²
BEDROOM 2	9.70 m²
BATHROOM 1	3.80 m²
BATHROOM 2	3.50 m²
TERRACE (100%)	18.00 m²

TOTAL USABLE SURFACE **77.00 m²**

GARDEN HOUSE 212	51.10 m²
GARDEN HOUSE 213	53.80 m²
GARDEN HOUSE 214	56.50 m²
GARDEN HOUSE 215	59.10 m²
GARDEN HOUSE 216	61.70 m²



Ground Floor



DIN A3 (1/75)

0 1 2 3 4 5

Velapi Golf RESIDENTIAL

Torre del Rame, Los Alcázares (Murcia)



(+34) 965 709 386



www.gamagrupo.es

BLOCK 8



HOUSE 217

BUILT SURFACE (Terrace 100%) **114.50 m²**

LIVING ROOM KITCHEN	29.50 m ²
BEDROOM 1	14.60 m ²
BEDROOM 2	9.70 m ²
BEDROOM 3	9.70 m ²
BATHROOM 1	3.80 m ²
BATHROOM 2	3.50 m ²
CORRIDOR	1.70 m ²
TERRACE (100%)	31.00 m ²

TOTAL USABLE SURFACE **103.50 m²**

GARDEN 183.40 m²




Ground Floor



DIN A3 (1/75)

0 1 2 3 4 5

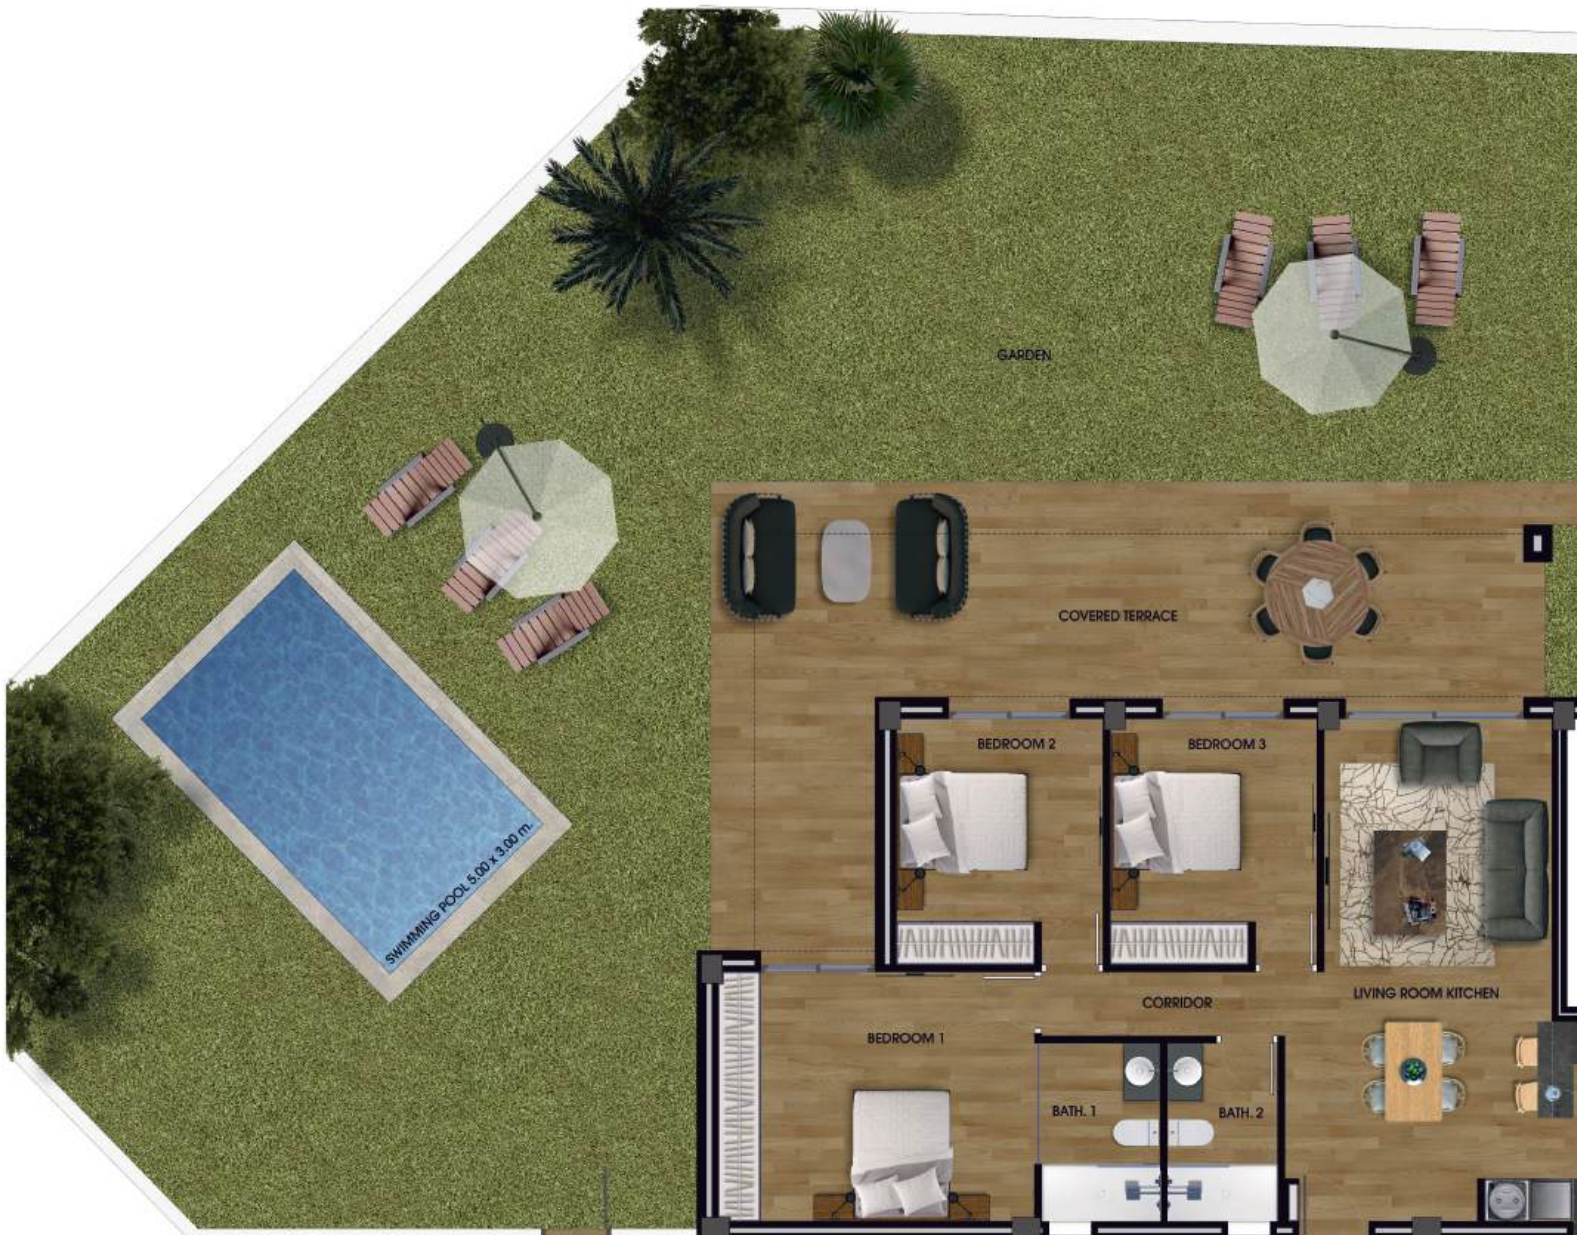

Velapi Golf

RESIDENTIAL

Torre del Rame, Los Alcázares (Murcia)



(+34) 965 709 386



www.gamagrupo.es

BLOCK 8



HOUSE 225

BUILT SURFACE (Terrace 100%) **105.00 m²**

LIVING ROOM KITCHEN	29.50 m ²
BEDROOM 1	12.50 m ²
BEDROOM 2	9.70 m ²
BEDROOM 3	9.70 m ²
BATHROOM 1	3.80 m ²
BATHROOM 2	3.50 m ²
TERRACE (100%)	26.40 m ²

TOTAL USABLE SURFACE 95.10 m²



1st. Floor



DIN A3 (1/75)



Velapi Golf

RESIDENTIAL
Torre del Rame, Los Alcázares (Murcia)



(+34) 965 709 386



www.gamagrupo.es

BLOCK 8



HOUSE 226-227-228-229-230

BUILT SURFACE (Terrace 100%) **83.50 m²**

LIVING ROOM KITCHEN	29.50 m²
BEDROOM 1	12.50 m²
BEDROOM 2	9.70 m²
BATHROOM 1	3.80 m²
BATHROOM 2	3.50 m²
TERRACE (100%)	18.00 m²

TOTAL USABLE SURFACE **77.00 m²**



DIN A3 (1/75)

0 1 2 3 4 5

Velapi Golf RESIDENTIAL

Torre del Rame, Los Alcázares (Murcia)



(+34) 965 709 386



www.gamagrupo.es

BLOCK 8



HOUSE 231

BUILT SURFACE (Terrace 100%) **114.50 m²**

LIVING ROOM KITCHEN	29.50 m²
BEDROOM 1	14.60 m²
BEDROOM 2	9.70 m²
BEDROOM 3	9.70 m²
BATHROOM 1	3.80 m²
BATHROOM 2	3.50 m²
CORRIDOR	1.70 m²
TERRACE (100%)	31.00 m²

TOTAL USABLE SURFACE **103.50 m²**



1st. Floor



DIN A3 (1/75)



Velapi Golf RESIDENTIAL

Torre del Rame, Los Alcázares (Murcia)



(+34) 965 709 386



www.gamagrupo.es



BLOCK 8

HOUSE



239



BUILT SURFACE (Terrace 100%) 186.90 m²

LIVING ROOM KITCHEN	37.00 m ²
BEDROOM 1	14.50 m ²
BEDROOM 2	9.80 m ²
BEDROOM 3	9.80 m ²
BATHROOM 1	3.30 m ²
BATHROOM 2	3.30 m ²
CORRIDOR	6.40 m ²
TERRACE (100%)	86.90 m ²
HALL	3.00 m ²

TOTAL USABLE SURFACE 118.10 m²

SOLARIUM (100%)	82.40 m ²
-----------------	----------------------



2nd. Floor

DIN A3 (1/75)



Velapi Golf RESIDENTIAL

Torre del Rame, Los Alcázares (Murcia)



(+34) 965 709 386

www.gamagrupo.es



BLOCK 8

HOUSE



240



BUILT SURFACE (Terrace 100%) 142.50 m²

LIVING ROOM KITCHEN	36.60 m ²
BEDROOM 1	13.50 m ²
BEDROOM 2	9.80 m ²
BEDROOM 3	9.80 m ²
BATHROOM 1	3.30 m ²
BATHROOM 2	3.30 m ²
CORRIDOR	6.40 m ²
TERRACE (100%)	45.30 m ²
HALL	3.00 m ²

TOTAL USABLE SURFACE 131.00 m²

SOLARIUM (100%)	81.00 m ²
-----------------	----------------------



2nd. Floor

DIN A3 (1/75)
0 1 2 3 4 5

Velapi Golf RESIDENTIAL

Torre del Rame, Los Alcázares (Murcia)



(+34) 965 709 386

www.gamagrupo.es



BLOCK 8

HOUSE

241



BUILT SURFACE (Terrace 100%) 179.10 m²

LIVING ROOM KITCHEN	37.00 m ²
BEDROOM 1	14.50 m ²
BEDROOM 2	9.80 m ²
BEDROOM 3	9.80 m ²
BATHROOM 1	3.30 m ²
BATHROOM 2	3.30 m ²
CORRIDOR	6.40 m ²
TERRACE (100%)	79.10 m ²
HALL	3.00 m ²

TOTAL USABLE SURFACE 166.20 m²

SOLARIUM (100%)	82.40 m ²
-----------------	----------------------



2nd. Floor

DIN A3 (1/75)
0 1 2 3 4 5

BLOCK 8

BASEMENT

