

Velapi Golf

RESIDENTIAL
Torre del Rame, Los Alcázares (Murcia)

264 Properties



(+34) 965 709 386

www.gamagrupo.es



Swimming Pool



Green Zone



Parking

Velapi Golf

RESIDENTIAL
Torre del Rame, Los Alcázares (Murcia)



BLOCK 7



(+34) 965 709 386



www.gamagrupo.es

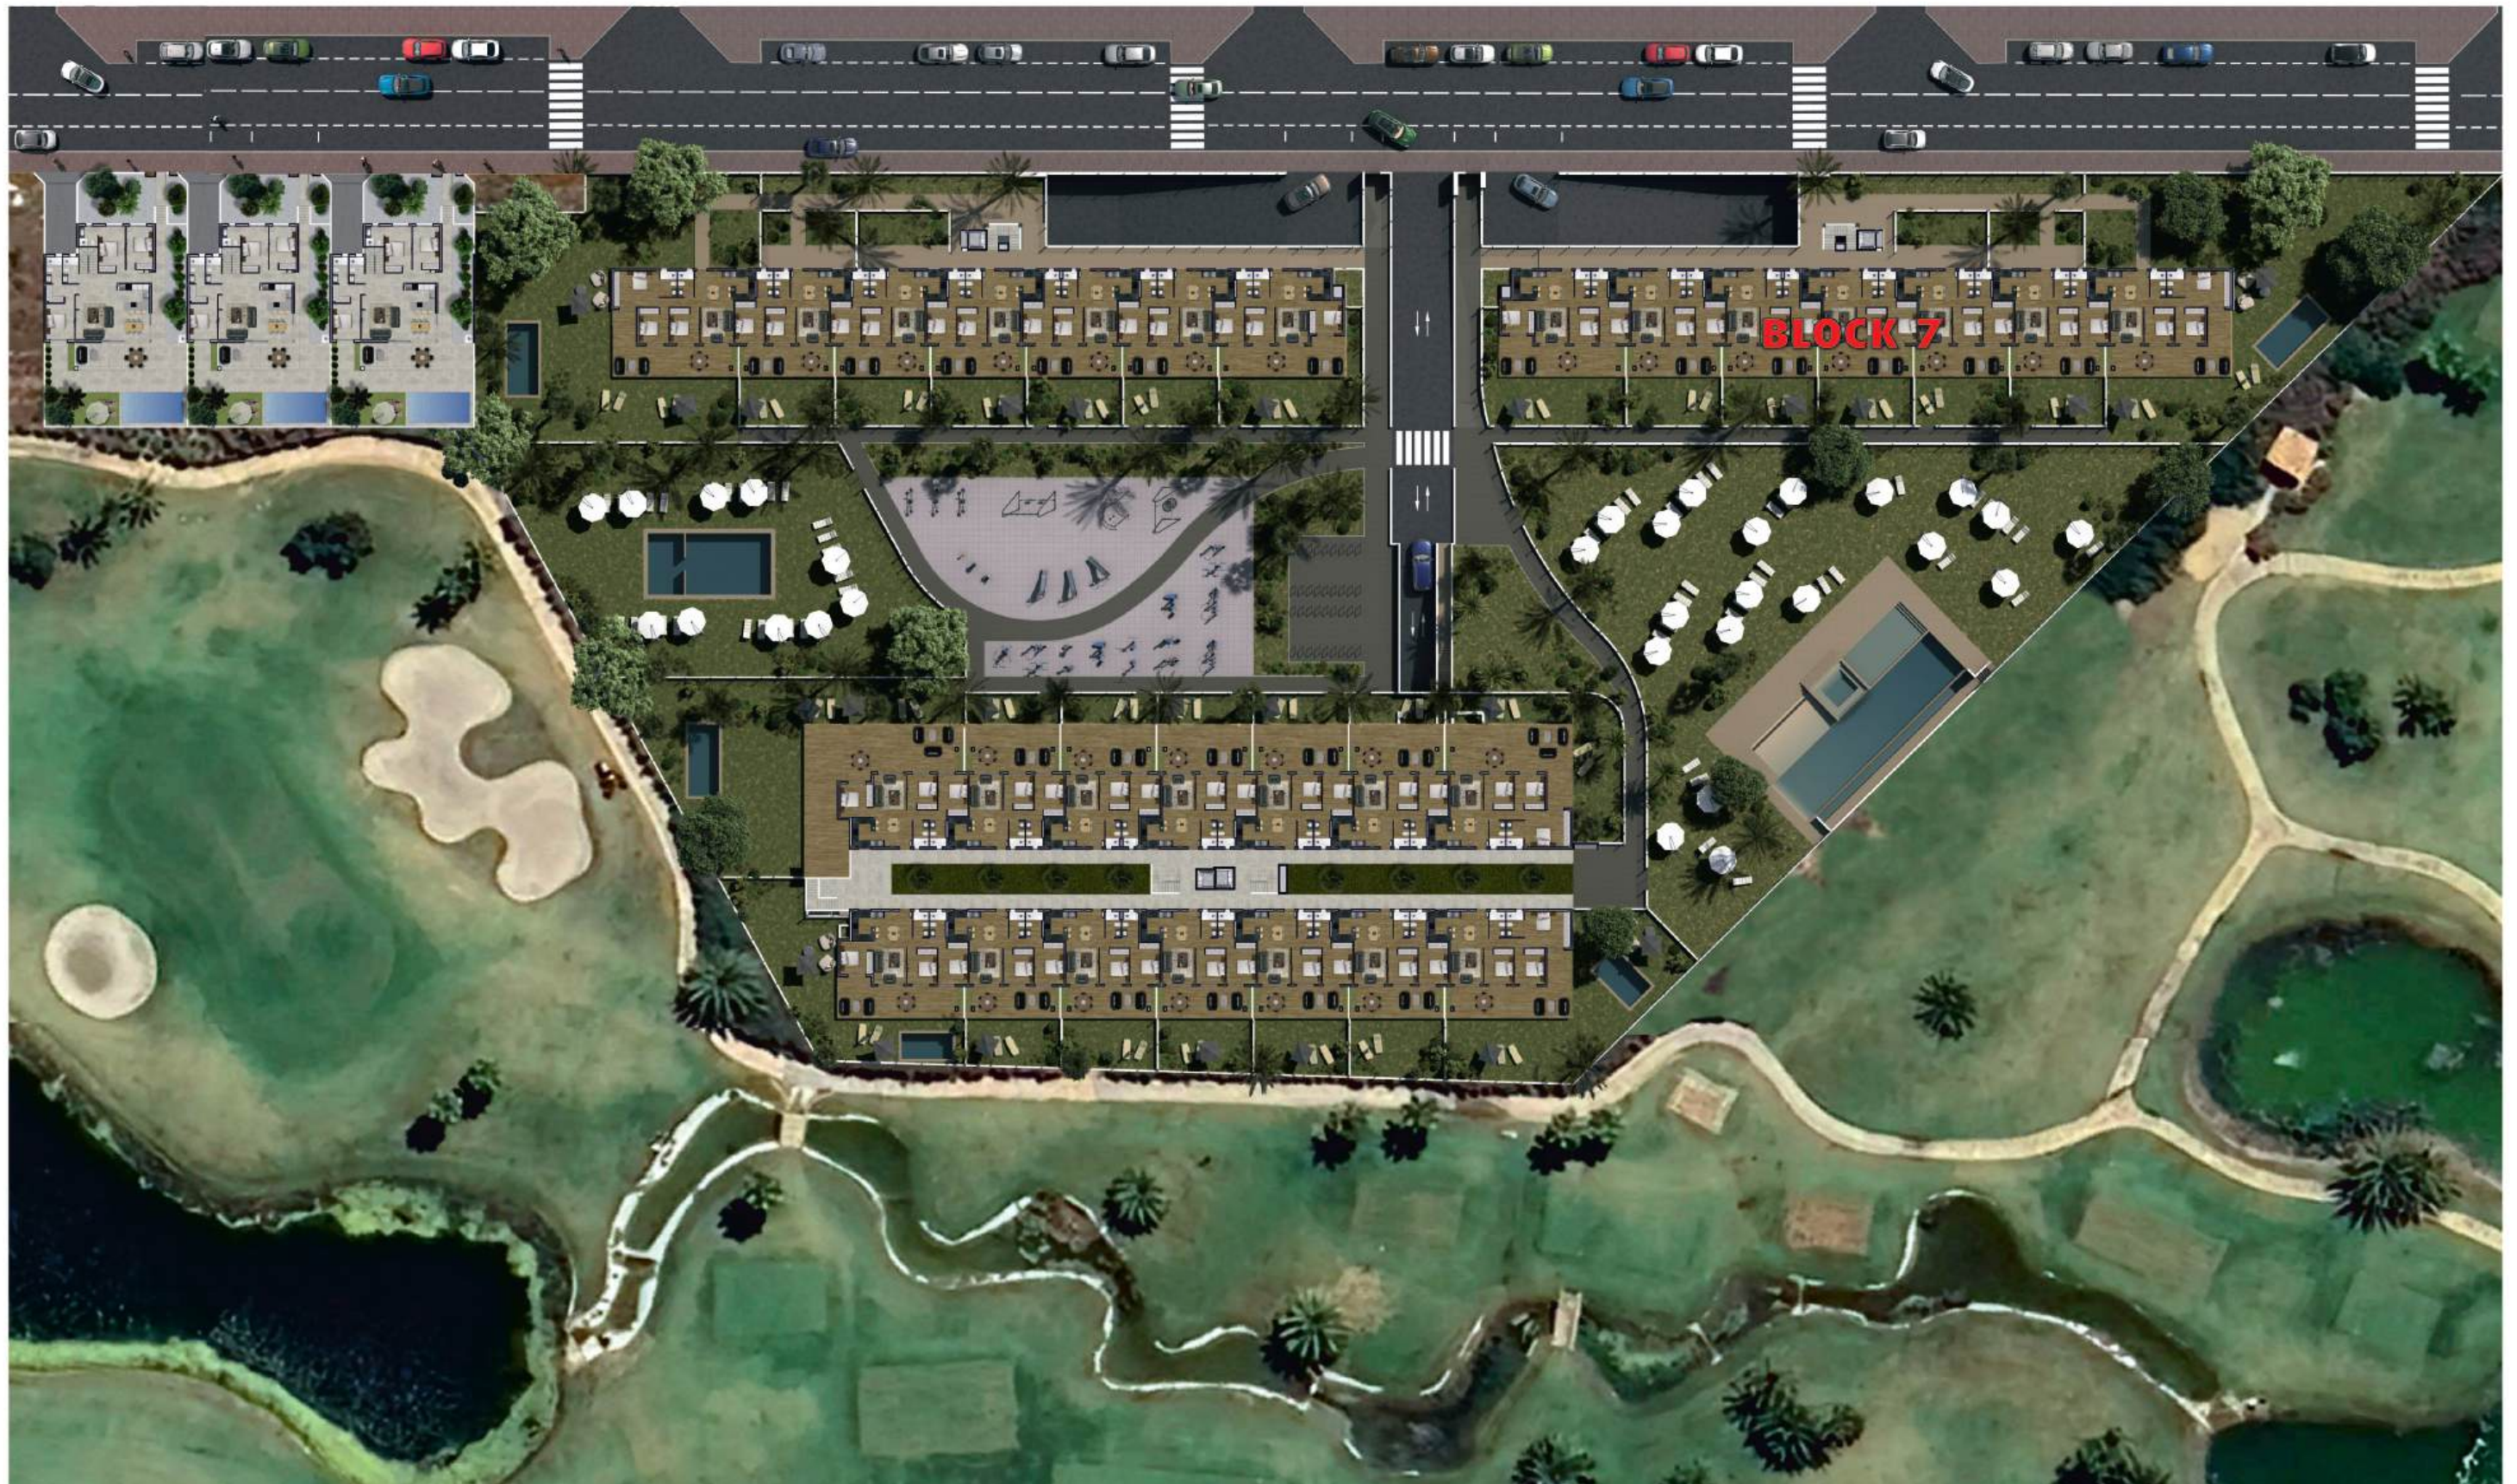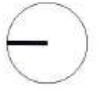

Velapi Golf

RESIDENTIAL
Torre del Rame, Los Alcázares (Murcia)

BLOCK 7



(+34) 965 709 386



www.gamagrupo.es



Ground Floor



1st. / 2nd. Floor

Velapi Golf

RESIDENTIAL
Torre del Rame, Los Alcázares (Murcia)



BLOCK 7



(+34) 965 709 386



www.gamagrupo.es

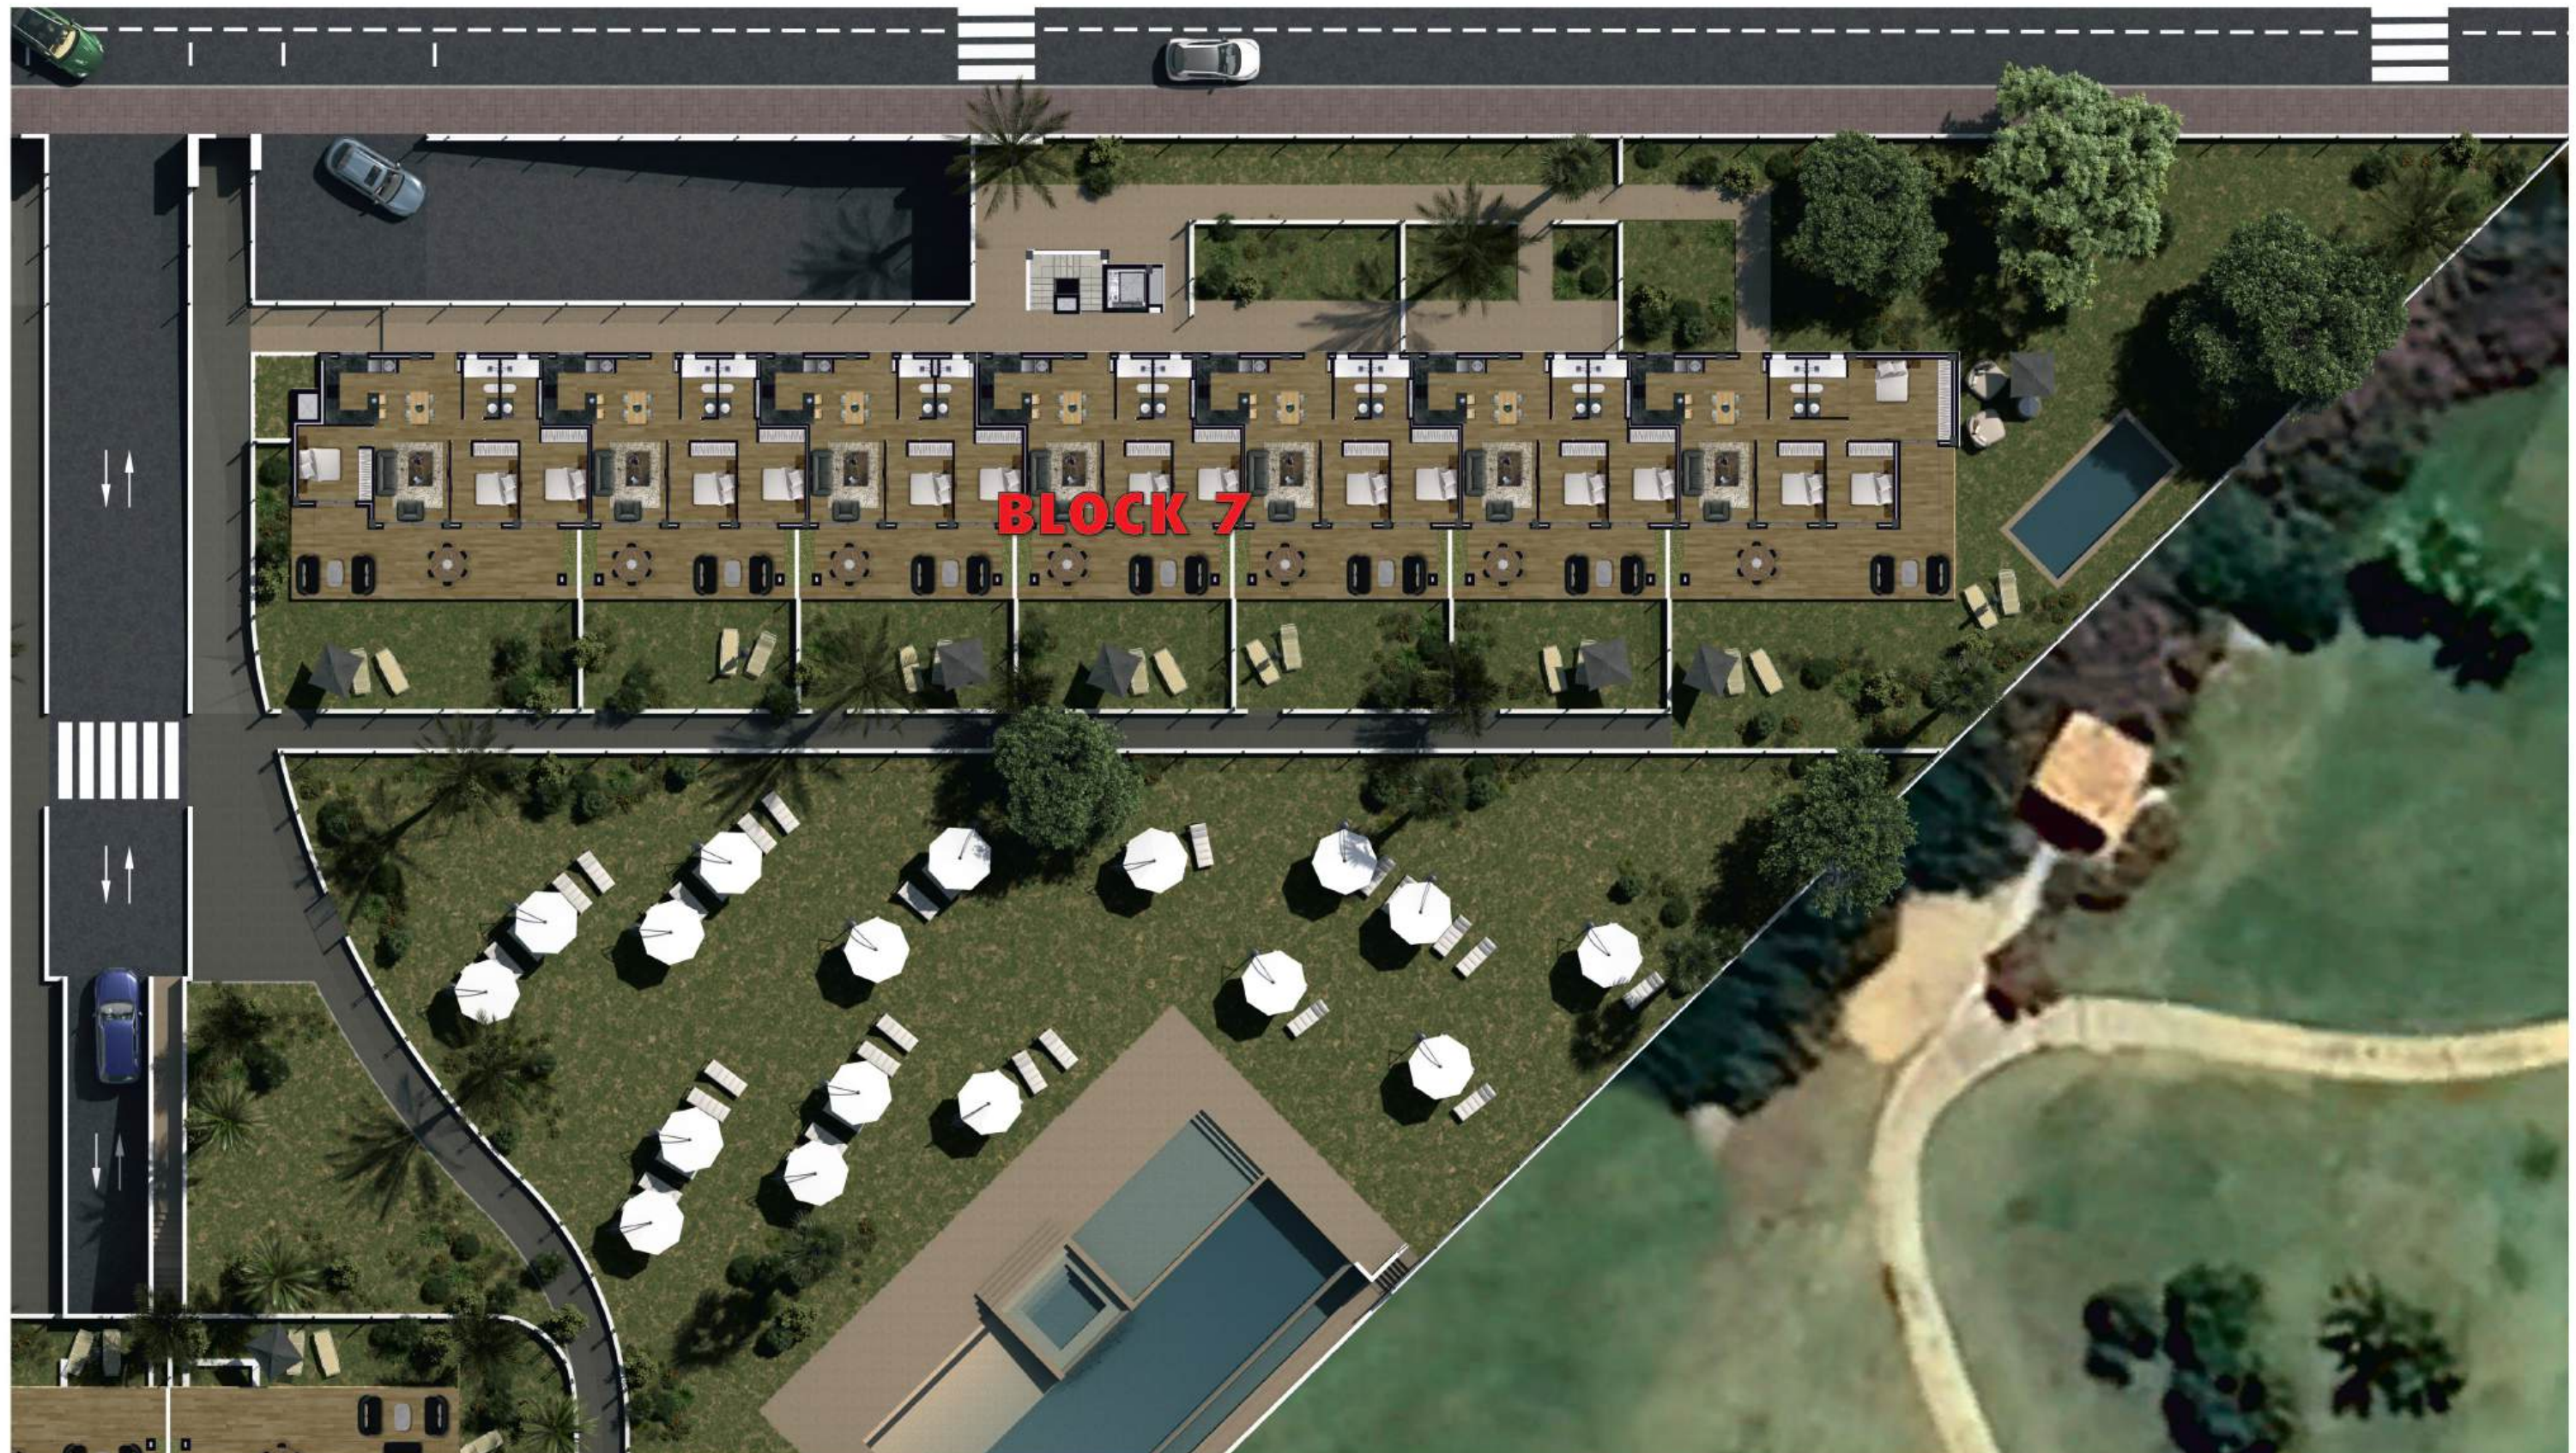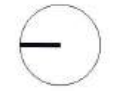

Velapi Golf

RESIDENTIAL

Torre del Rame, Los Alcázares (Murcia)



(+34) 965 709 386



www.gamagrupo.es



Velapi Golf

RESIDENTIAL

Torre del Rame, Los Alcázares (Murcia)



(+34) 965 709 386



www.gamagrupo.es



Velapi Golf

RESIDENTIAL
Torre del Rame, Los Alcázares (Murcia)



(+34) 965 709 386



www.gamagrupo.es



Velapi Golf

RESIDENTIAL

Torre del Rame, Los Alcázares (Murcia)



(+34) 965 709 386



www.gamagrupo.es



Velapi Golf

RESIDENTIAL

Torre del Rame, Los Alcázares (Murcia)



(+34) 965 709 386



www.gamagrupo.es



Velapi Golf

RESIDENTIAL

Torre del Rame, Los Alcázares (Murcia)



(+34) 965 709 386



www.gamagrupo.es



Velapi Golf

RESIDENTIAL

Torre del Rame, Los Alcázares (Murcia)



(+34) 965 709 386



www.gamagrupo.es



Velapi Golf

RESIDENTIAL

Torre del Rame, Los Alcázares (Murcia)



(+34) 965 709 386



www.gamagrupo.es



Velapi Golf

RESIDENTIAL

Torre del Rame, Los Alcázares (Murcia)



(+34) 965 709 386



www.gamagrupo.es



Velapi Golf

RESIDENTIAL
Torre del Rame, Los Alcázares (Murcia)



(+34) 965 709 386



www.gamagrupo.es



Velapi Golf

RESIDENTIAL

Torre del Rame, Los Alcázares (Murcia)



(+34) 965 709 386



www.gamagrupo.es



Velapi Golf

RESIDENTIAL
Torre del Rame, Los Alcázares (Murcia)



(+34) 965 709 386



www.gamagrupo.es



Velapi Golf

RESIDENTIAL

Torre del Rame, Los Alcázares (Murcia)



(+34) 965 709 386



www.gamagrupo.es



Velapi Golf

RESIDENTIAL

Torre del Rame, Los Alcázares (Murcia)



(+34) 965 709 386



www.gamagrupo.es



Velapi Golf

RESIDENTIAL

Torre del Rame, Los Alcázares (Murcia)




(+34) 965 709 386



www.gamagrupo.es



BLOCK 7

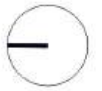

HOUSE 190

BUILT SURFACE (Terrace 100%) **105.00 m²**

LIVING ROOM KITCHEN	29.50 m ²
BEDROOM 1	12.50 m ²
BEDROOM 2	9.70 m ²
BEDROOM 3	9.70 m ²
BATHROOM 1	3.80 m ²
BATHROOM 2	3.50 m ²
TERRACE (100%)	26.40 m ²

TOTAL USABLE SURFACE 95.10 m²

GARDEN 89.00 m²



Ground Floor



DIN A3 (1/75)

0 1 2 3 4 5

Velapi Golf RESIDENTIAL

Torre del Rame, Los Alcázares (Murcia)



(+34) 965 709 386

www.gamagrupo.es



BLOCK 7



HOUSE 191-192-193

BUILT SURFACE (Terrace 100%) **83.50 m²**

LIVING ROOM KITCHEN	29.50 m ²
BEDROOM 1	12.50 m ²
BEDROOM 2	9.70 m ²
BATHROOM 1	3.80 m ²
BATHROOM 2	3.50 m ²
TERRACE (100%)	18.00 m ²

TOTAL USABLE SURFACE **77.00 m²**

GARDEN **51.20 m²**



Ground Floor



DIN A3 (1/75)

0 1 2 3 4 5

Velapi Golf

RESIDENTIAL

Torre del Rame, Los Alcázares (Murcia)




(+34) 965 709 386



www.gamagrupo.es



BLOCK 7

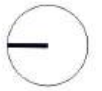

HOUSE 194

BUILT SURFACE (Terrace 100%) **83.50 m²**

LIVING ROOM KITCHEN	29.50 m ²
BEDROOM 1	12.50 m ²
BEDROOM 2	9.70 m ²
BATHROOM 1	3.80 m ²
BATHROOM 2	3.50 m ²
TERRACE (100%)	18.00 m ²

TOTAL USABLE SURFACE **77.00 m²**

GARDEN	51.20 m ²
BACK GARDEN	49.00 m ²



Ground Floor



DIN A3 (1/100)



Velapi Golf

RESIDENTIAL

Torre del Rame, Los Alcázares (Murcia)




(+34) 965 709 386



www.gamagrupo.es



BLOCK 7

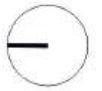

HOUSE 195

BUILT SURFACE (Terrace 100%) **83.50 m²**

LIVING ROOM KITCHEN 29.50 m²

BEDROOM 1 12.50 m²

BEDROOM 2 9.70 m²

BATHROOM 1 3.80 m²

BATHROOM 2 3.50 m²

TERRACE (100%) 18.00 m²

TOTAL USABLE SURFACE 77.00 m²

GARDEN 51.20 m²

BACK GARDEN 50.90 m²



Ground Floor



DIN A3 (1/100)

0 1 2 3 4 5

Velapi Golf

RESIDENTIAL
Torre del Rame, Los Alcázares (Murcia)



(+34) 965 709 386



www.gamagrupo.es



BLOCK 7



HOUSE 196

BUILT SURFACE (Terrace 100%) **114.50 m²**

LIVING ROOM KITCHEN	29.50 m ²
BEDROOM 1	14.60 m ²
BEDROOM 2	9.70 m ²
BEDROOM 3	9.70 m ²
BATHROOM 1	3.80 m ²
BATHROOM 2	3.50 m ²
CORRIDOR	1.70 m ²
TERRACE (100%)	31.00 m ²

TOTAL USABLE SURFACE **103.50 m²**

GARDEN **543.00 m²**



Ground Floor



DIN A3 (1/125)

0 1 2 3 4 5 6 7 8 9 10

Velapi Golf

RESIDENTIAL

Torre del Rame, Los Alcázares (Murcia)



(+34) 965 709 386



www.gamagrupo.es

BLOCK 7



HOUSE 197

BUILT SURFACE (Terrace 100%) **105.00 m²**

LIVING ROOM KITCHEN	29.50 m ²
BEDROOM 1	12.50 m ²
BEDROOM 2	9.70 m ²
BEDROOM 3	9.70 m ²
BATHROOM 1	3.80 m ²
BATHROOM 2	3.50 m ²
TERRACE (100%)	26.40 m ²

TOTAL USABLE SURFACE 95.10 m²



1st. Floor



DIN A3 (1/75)



Velapi Golf

RESIDENTIAL

Torre del Rame, Los Alcázares (Murcia)



(+34) 965 709 386



www.gamagrupo.es

BLOCK 7



HOUSE 198-199-200-201-202

BUILT SURFACE (Terrace 100%) **83.50 m²**

LIVING ROOM KITCHEN 29.50 m²

BEDROOM 1 12.50 m²

BEDROOM 2 9.70 m²

BATHROOM 1 3.80 m²

BATHROOM 2 3.50 m²

TERRACE (100%) 18.00 m²

TOTAL USABLE SURFACE 77.00 m²



1st. Floor



DIN A3 (1/75)

0 1 2 3 4 5

Velapi Golf

RESIDENTIAL

Torre del Rame, Los Alcázares (Murcia)




(+34) 965 709 386



www.gamagrupo.es

BLOCK 7

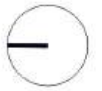

HOUSE 203

BUILT SURFACE (Terrace 100%) **114.50 m²**

LIVING ROOM KITCHEN	29.50 m ²
BEDROOM 1	14.60 m ²
BEDROOM 2	9.70 m ²
BEDROOM 3	9.70 m ²
BATHROOM 1	3.80 m ²
BATHROOM 2	3.50 m ²
CORRIDOR	1.70 m ²
TERRACE (100%)	31.00 m ²

TOTAL USABLE SURFACE **103.50 m²**



1st. Floor



DIN A3 (1/75)

0 1 2 3 4 5

Velapi Golf RESIDENTIAL

Torre del Rame, Los Alcázares (Murcia)




(+34) 965 709 386



www.gamagrupo.es




2nd. FLOOR

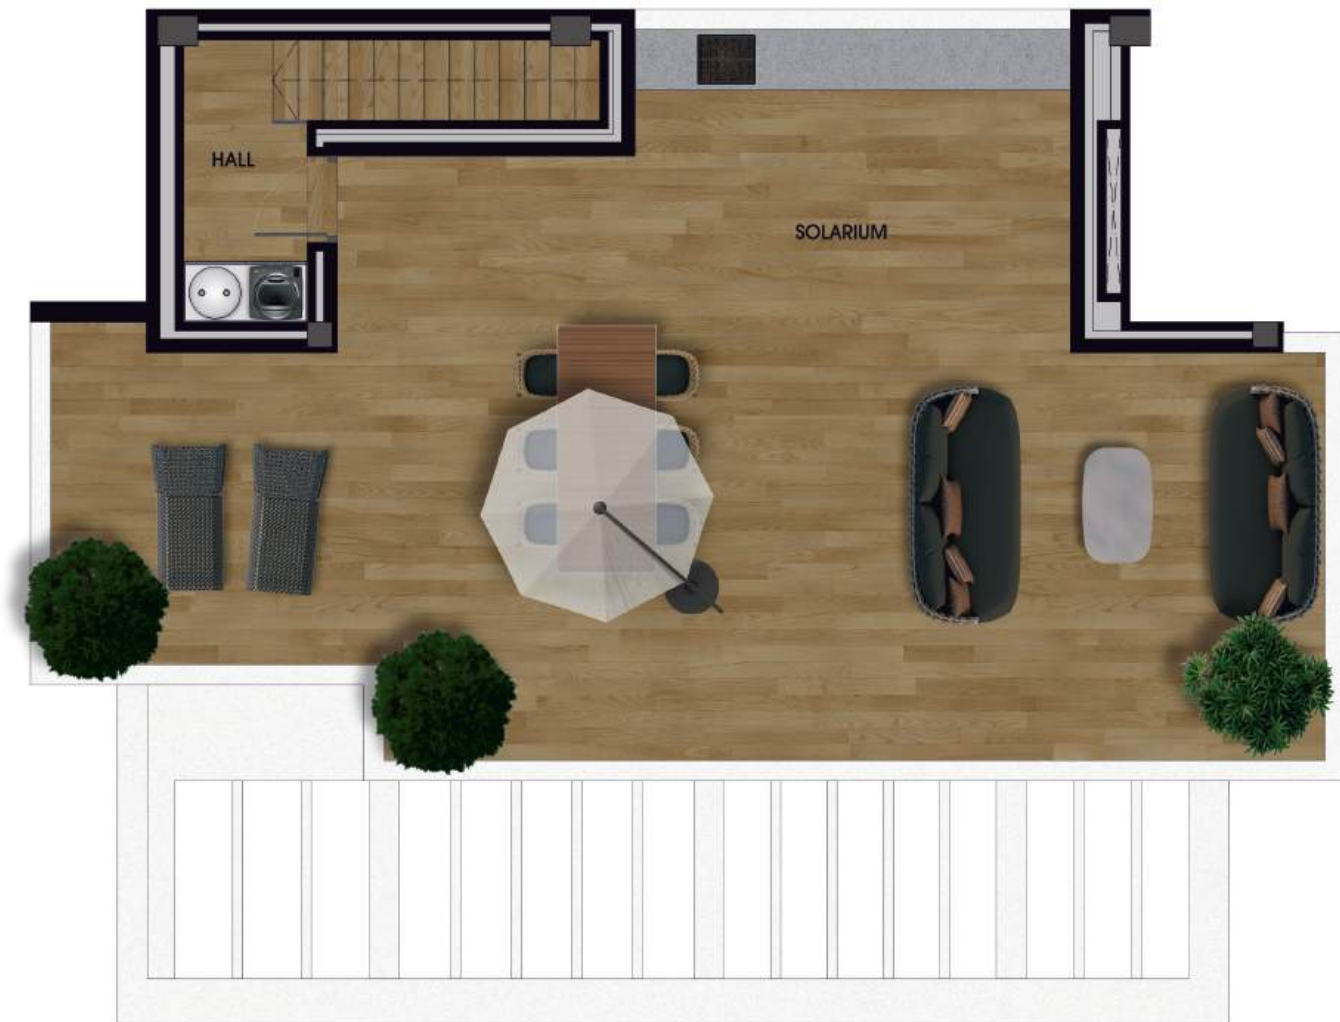

SOLARIUM

BLOCK 7

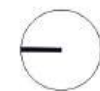

HOUSE

204



BUILT SURFACE (Terrace 100%) 110.00 m²

LIVING ROOM KITCHEN	29.50 m ²
BEDROOM 1	12.50 m ²
BEDROOM 2	9.70 m ²
BEDROOM 3	9.70 m ²
BATHROOM 1	3.80 m ²
BATHROOM 2	3.50 m ²
TERRACE (100%)	26.40 m ²
HALL	3.00 m ²

TOTAL USABLE SURFACE 98.10 m²

SOLARIUM (100%)	67.80 m ²
-----------------	----------------------



2nd. Floor



Solarium

DIN A3 (1/75)



Velapi Golf RESIDENTIAL

Torre del Rame, Los Alcázares (Murcia)



(+34) 965 709 386



www.gamagrupo.es



2nd. FLOOR



SOLARIUM

BLOCK 7



HOUSE 205-206-207-208-209



BUILT SURFACE (Terrace 100%)	88.50 m²
LIVING ROOM KITCHEN	29.50 m ²
BEDROOM 1	12.50 m ²
BEDROOM 2	9.70 m ²
BATHROOM 1	3.80 m ²
BATHROOM 2	3.50 m ²
TERRACE (100%)	18.00 m ²
HALL	3.00 m ²
TOTAL USABLE SURFACE	80.00 m²
SOLARIUM (100%)	56.00 m ²



2nd. Floor



Solarium

DIN A3 (1/75)



Velapi Golf RESIDENTIAL

Torre del Rame, Los Alcázares (Murcia)



(+34) 965 709 386



www.gamagrupo.es




2nd. FLOOR



SOLARIUM

BLOCK 7

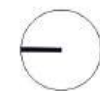

HOUSE

210



BUILT SURFACE (Terrace 100%) 119.50 m²

LIVING ROOM KITCHEN	29.50 m ²
BEDROOM 1	14.60 m ²
BEDROOM 2	9.70 m ²
BEDROOM 3	9.70 m ²
BATHROOM 1	3.80 m ²
BATHROOM 2	3.50 m ²
CORRIDOR	1.70 m ²
TERRACE (100%)	31.00 m ²
HALL	3.00 m ²

TOTAL USABLE SURFACE 106.50 m²

SOLARIUM (100%)	73.40 m ²
-----------------	----------------------



2nd. Floor



Solarium

DIN A3 (1/75)

