

# Velapi Golf

RESIDENTIAL  
Torre del Rame, Los Alcázares (Murcia)

## BLOCK 7



(+34) 965 709 386



[www.gamagrupo.es](http://www.gamagrupo.es)




# Velapi Golf

RESIDENTIAL  
Torre del Rame, Los Alcázares (Murcia)

## BLOCK 7



(+34) 965 709 386  
[www.gamagrupo.es](http://www.gamagrupo.es)

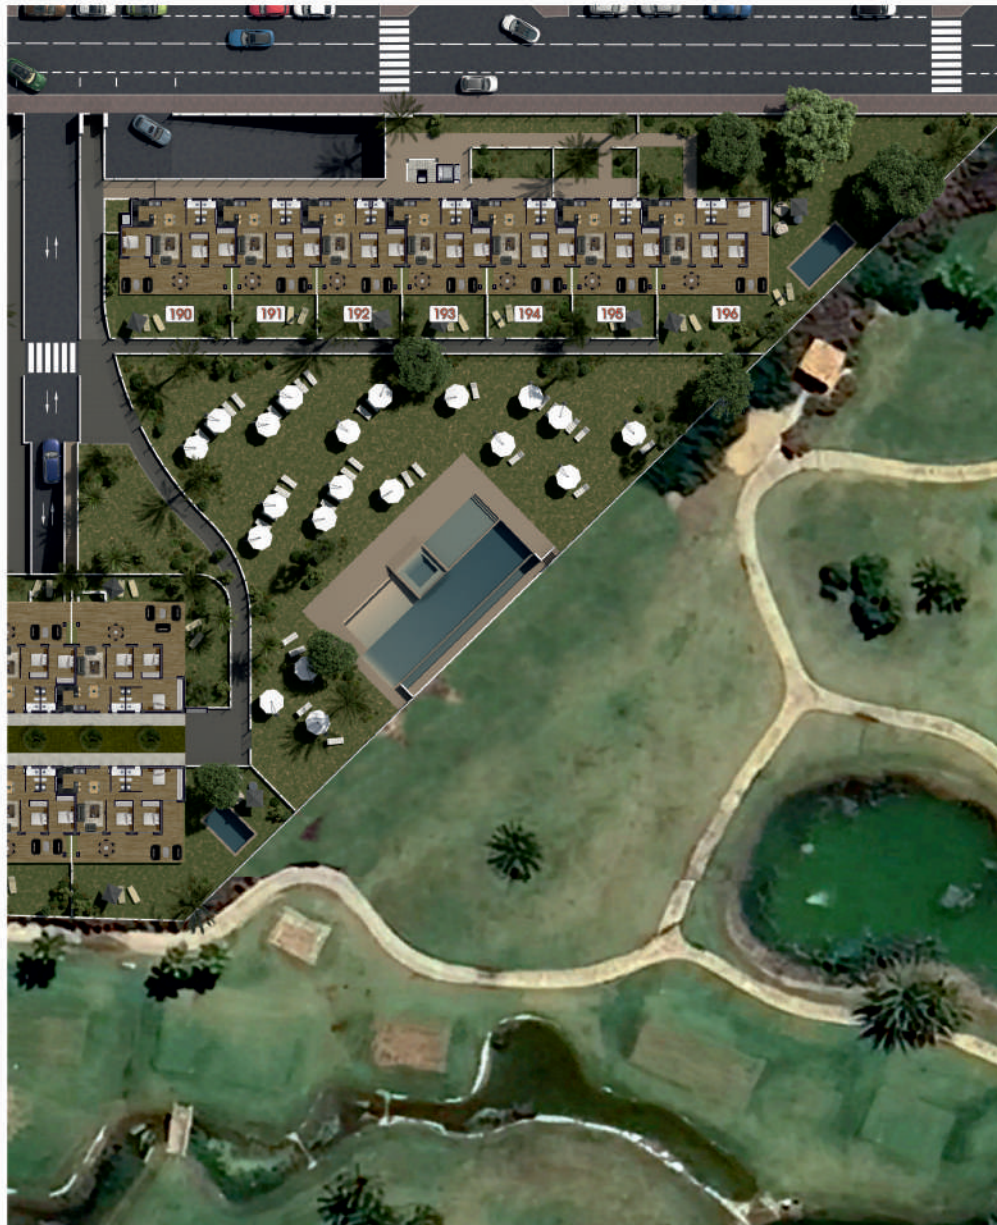

Ground Floor



1st. / 2nd. Floor

# Velapi Golf

RESIDENTIAL  
Torre del Rame, Los Alcázares (Murcia)


## BLOCK 7



(+34) 965 709 386



[www.gamagrupo.es](http://www.gamagrupo.es)

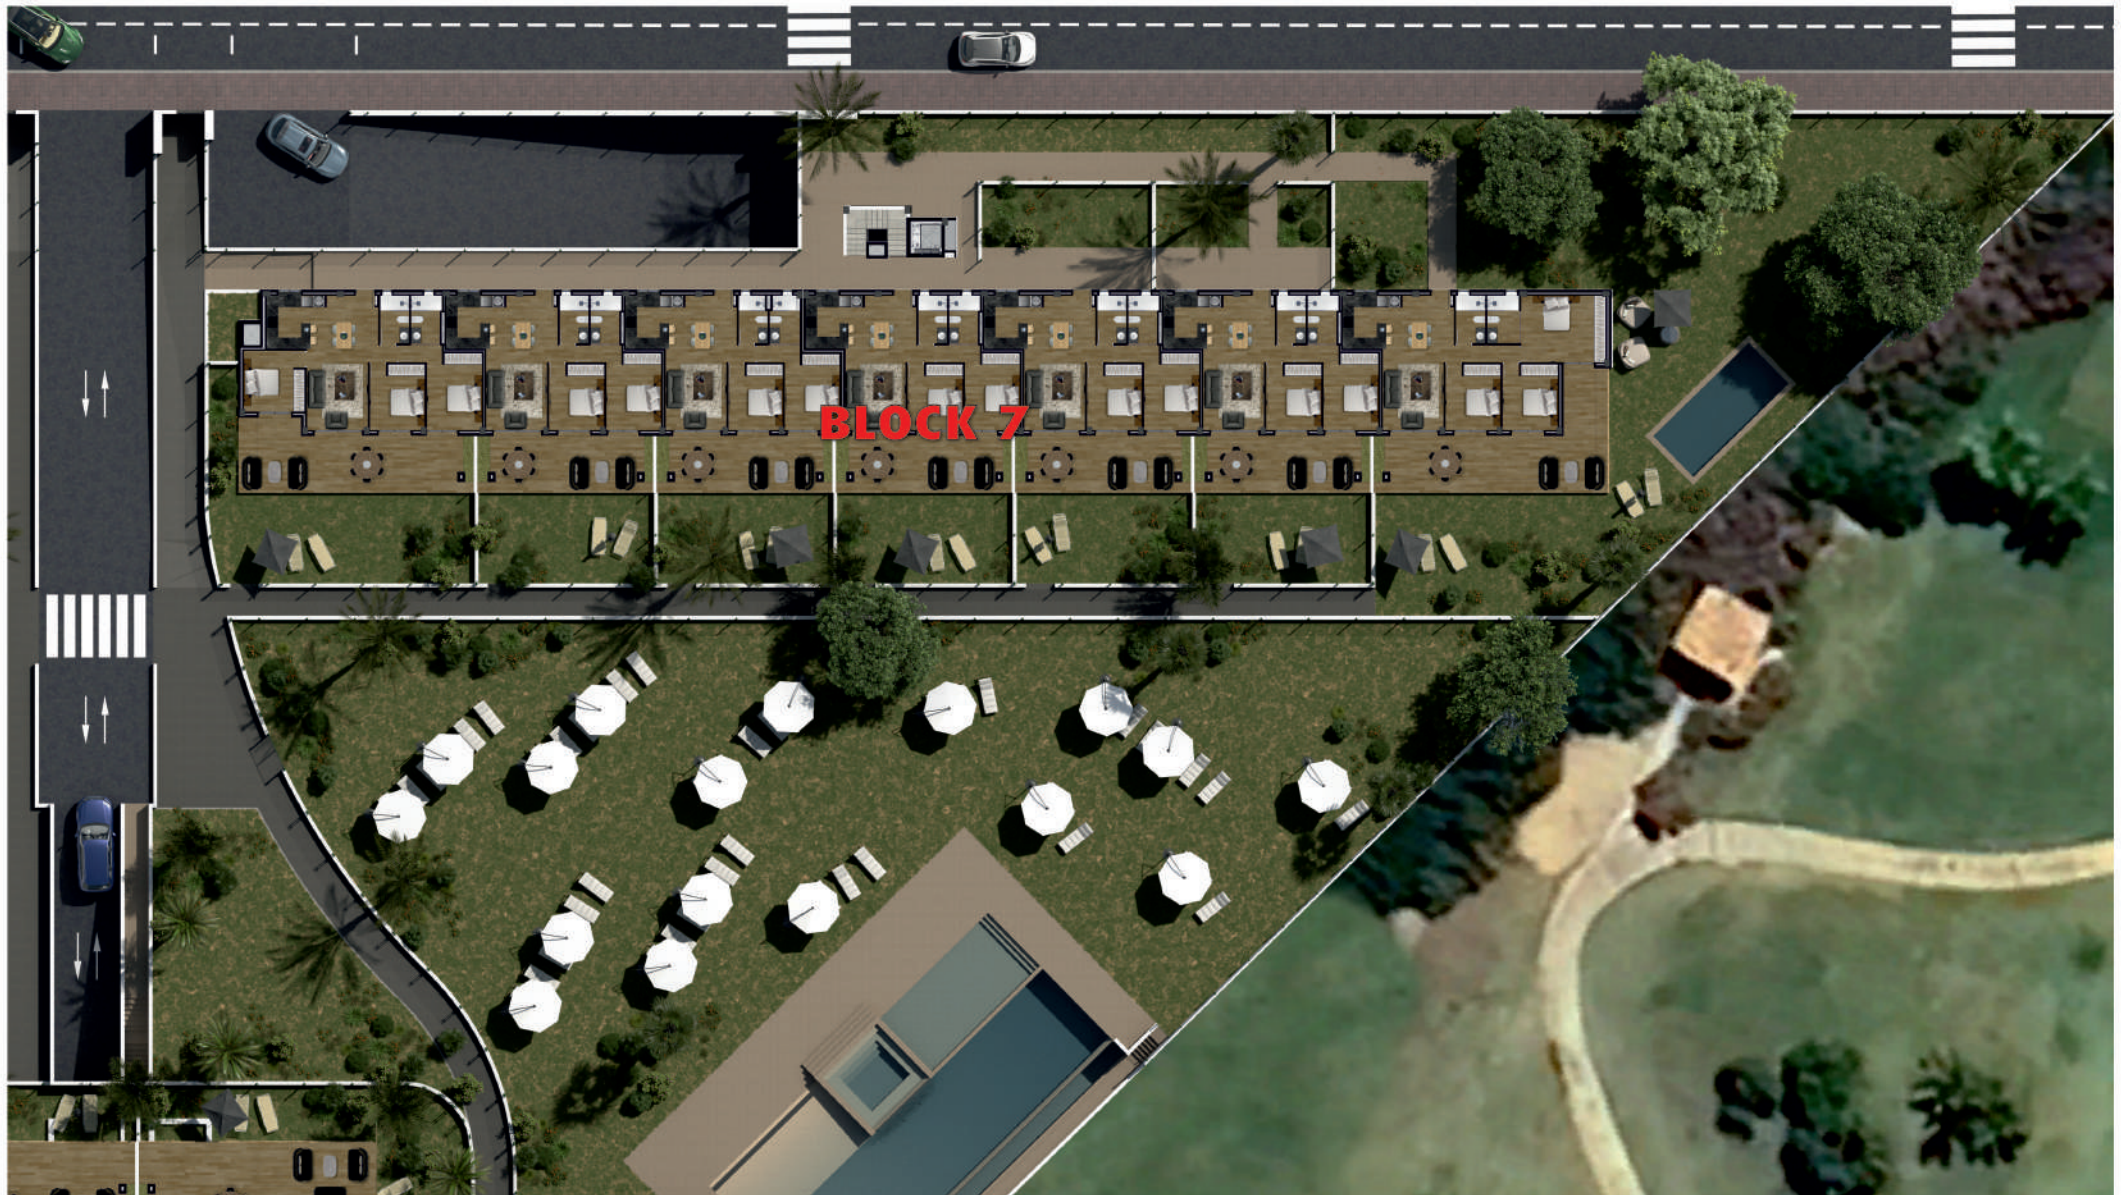

# Velapi Golf

RESIDENTIAL

Torre del Rame, Los Alcázares (Murcia)



(+34) 965 709 386



www.gamagrupo.es



## BLOCK 7



**HOUSE 190**

**BUILT SURFACE** (Terrace 100%) **105.00 m<sup>2</sup>**

|                     |                      |
|---------------------|----------------------|
| LIVING ROOM KITCHEN | 29.50 m <sup>2</sup> |
| BEDROOM 1           | 12.50 m <sup>2</sup> |
| BEDROOM 2           | 9.70 m <sup>2</sup>  |
| BEDROOM 3           | 9.70 m <sup>2</sup>  |
| BATHROOM 1          | 3.80 m <sup>2</sup>  |
| BATHROOM 2          | 3.50 m <sup>2</sup>  |
| TERRACE (100%)      | 26.40 m <sup>2</sup> |

**TOTAL USABLE SURFACE 95.10 m<sup>2</sup>**

GARDEN 89.00 m<sup>2</sup>



Ground Floor



DIN A3 (1/75)

0 1 2 3 4 5

# Velapi Golf RESIDENTIAL

Torre del Rame, Los Alcázares (Murcia)



(+34) 965 709 386  
www.gamagrupo.es



## BLOCK 7



### HOUSE 191-192-193

**BUILT SURFACE** (Terrace 100%) 83.50 m<sup>2</sup>

|                     |                      |
|---------------------|----------------------|
| LIVING ROOM KITCHEN | 29.50 m <sup>2</sup> |
| BEDROOM 1           | 12.50 m <sup>2</sup> |
| BEDROOM 2           | 9.70 m <sup>2</sup>  |
| BATHROOM 1          | 3.80 m <sup>2</sup>  |
| BATHROOM 2          | 3.50 m <sup>2</sup>  |
| TERRACE (100%)      | 18.00 m <sup>2</sup> |

**TOTAL USABLE SURFACE** 77.00 m<sup>2</sup>

GARDEN 51.20 m<sup>2</sup>



Ground Floor



DIN A3 (1/75)

0 1 2 3 4 5

# Velapi Golf RESIDENTIAL

Torre del Rame, Los Alcázares (Murcia)



(+34) 965 709 386

www.gamagrupo.es



## BLOCK 7



### HOUSE 191-192-193

**BUILT SURFACE** (Terrace 100%) 83.50 m<sup>2</sup>

|                     |                      |
|---------------------|----------------------|
| LIVING ROOM KITCHEN | 29.50 m <sup>2</sup> |
| BEDROOM 1           | 12.50 m <sup>2</sup> |
| BEDROOM 2           | 9.70 m <sup>2</sup>  |
| BATHROOM 1          | 3.80 m <sup>2</sup>  |
| BATHROOM 2          | 3.50 m <sup>2</sup>  |
| TERRACE (100%)      | 18.00 m <sup>2</sup> |

**TOTAL USABLE SURFACE** 77.00 m<sup>2</sup>

GARDEN 51.20 m<sup>2</sup>



Ground Floor



DIN A3 (1/75)

0 1 2 3 4 5

# Velapi Golf RESIDENTIAL

Torre del Rame, Los Alcázares (Murcia)



(+34) 965 709 386

www.gamagrupo.es



## BLOCK 7



### HOUSE 191-192-193

**BUILT SURFACE** (Terrace 100%) 83.50 m<sup>2</sup>

|                     |                      |
|---------------------|----------------------|
| LIVING ROOM KITCHEN | 29.50 m <sup>2</sup> |
| BEDROOM 1           | 12.50 m <sup>2</sup> |
| BEDROOM 2           | 9.70 m <sup>2</sup>  |
| BATHROOM 1          | 3.80 m <sup>2</sup>  |
| BATHROOM 2          | 3.50 m <sup>2</sup>  |
| TERRACE (100%)      | 18.00 m <sup>2</sup> |

**TOTAL USABLE SURFACE** 77.00 m<sup>2</sup>

GARDEN 51.20 m<sup>2</sup>



Ground Floor



DIN A3 (1/75)

0 1 2 3 4 5

# Velapi Golf

RESIDENTIAL

Torre del Rame, Los Alcázares (Murcia)



(+34) 965 709 386



www.gamagrupo.es



## BLOCK 7



### HOUSE 194

**BUILT SURFACE** (Terrace 100%) **83.50 m<sup>2</sup>**

LIVING ROOM KITCHEN 29.50 m<sup>2</sup>

BEDROOM 1 12.50 m<sup>2</sup>

BEDROOM 2 9.70 m<sup>2</sup>

BATHROOM 1 3.80 m<sup>2</sup>

BATHROOM 2 3.50 m<sup>2</sup>

TERRACE (100%) 18.00 m<sup>2</sup>

**TOTAL USABLE SURFACE 77.00 m<sup>2</sup>**

GARDEN 51.20 m<sup>2</sup>

BACK GARDEN 49.00 m<sup>2</sup>



Ground Floor



DIN A3 (1/100)

0 1 2 3 4 5

# Velapi Golf RESIDENTIAL

Torre del Rame, Los Alcázares (Murcia)



(+34) 965 709 386



www.gamagrupo.es



## BLOCK 7



### HOUSE 195

**BUILT SURFACE** (Terrace 100%) **83.50 m<sup>2</sup>**

|                     |                      |
|---------------------|----------------------|
| LIVING ROOM KITCHEN | 29.50 m <sup>2</sup> |
| BEDROOM 1           | 12.50 m <sup>2</sup> |
| BEDROOM 2           | 9.70 m <sup>2</sup>  |
| BATHROOM 1          | 3.80 m <sup>2</sup>  |
| BATHROOM 2          | 3.50 m <sup>2</sup>  |
| TERRACE (100%)      | 18.00 m <sup>2</sup> |

**TOTAL USABLE SURFACE** **77.00 m<sup>2</sup>**

|             |                      |
|-------------|----------------------|
| GARDEN      | 51.20 m <sup>2</sup> |
| BACK GARDEN | 50.90 m <sup>2</sup> |



Ground Floor



DIN A3 (1/100)

0 1 2 3 4 5

# Velapi Golf

RESIDENTIAL

Torre del Rame, Los Alcázares (Murcia)



(+34) 965 709 386



www.gamagrupo.es



## BLOCK 7



**HOUSE 196**

**BUILT SURFACE** (Terrace 100%) **114.50 m<sup>2</sup>**

|                     |                      |
|---------------------|----------------------|
| LIVING ROOM KITCHEN | 29.50 m <sup>2</sup> |
| BEDROOM 1           | 14.60 m <sup>2</sup> |
| BEDROOM 2           | 9.70 m <sup>2</sup>  |
| BEDROOM 3           | 9.70 m <sup>2</sup>  |
| BATHROOM 1          | 3.80 m <sup>2</sup>  |
| BATHROOM 2          | 3.50 m <sup>2</sup>  |
| CORRIDOR            | 1.70 m <sup>2</sup>  |
| TERRACE (100%)      | 31.00 m <sup>2</sup> |

**TOTAL USABLE SURFACE** **103.50 m<sup>2</sup>**

**GARDEN** **543.00 m<sup>2</sup>**



Ground Floor



DIN A3 (1/125)

0 1 2 3 4 5 6 7 8 9 10

# Velapi Golf

RESIDENTIAL

Torre del Rame, Los Alcázares (Murcia)



(+34) 965 709 386



www.gamagrupo.es

## BLOCK 7



**HOUSE 197**

**BUILT SURFACE** (Terrace 100%) **105.00 m<sup>2</sup>**

|                     |                      |
|---------------------|----------------------|
| LIVING ROOM KITCHEN | 29.50 m <sup>2</sup> |
| BEDROOM 1           | 12.50 m <sup>2</sup> |
| BEDROOM 2           | 9.70 m <sup>2</sup>  |
| BEDROOM 3           | 9.70 m <sup>2</sup>  |
| BATHROOM 1          | 3.80 m <sup>2</sup>  |
| BATHROOM 2          | 3.50 m <sup>2</sup>  |
| TERRACE (100%)      | 26.40 m <sup>2</sup> |

**TOTAL USABLE SURFACE 95.10 m<sup>2</sup>**



1st. Floor



DIN A3 (1/75)



# Velapi Golf

RESIDENTIAL

Torre del Rame, Los Alcázares (Murcia)



(+34) 965 709 386



www.gamagrupo.es

## BLOCK 7



### HOUSE 198-199-200-201-202

**BUILT SURFACE** (Terrace 100%) **83.50 m<sup>2</sup>**

LIVING ROOM KITCHEN 29.50 m<sup>2</sup>

BEDROOM 1 12.50 m<sup>2</sup>

BEDROOM 2 9.70 m<sup>2</sup>

BATHROOM 1 3.80 m<sup>2</sup>

BATHROOM 2 3.50 m<sup>2</sup>

TERRACE (100%) 18.00 m<sup>2</sup>

**TOTAL USABLE SURFACE 77.00 m<sup>2</sup>**



1st. Floor



DIN A3 (1/75)

0 1 2 3 4 5

# Velapi Golf

RESIDENTIAL

Torre del Rame, Los Alcázares (Murcia)



(+34) 965 709 386



www.gamagrupo.es

## BLOCK 7



### HOUSE 198-199-200-201-202

**BUILT SURFACE** (Terrace 100%) **83.50 m<sup>2</sup>**

LIVING ROOM KITCHEN 29.50 m<sup>2</sup>

BEDROOM 1 12.50 m<sup>2</sup>

BEDROOM 2 9.70 m<sup>2</sup>

BATHROOM 1 3.80 m<sup>2</sup>

BATHROOM 2 3.50 m<sup>2</sup>

TERRACE (100%) 18.00 m<sup>2</sup>

**TOTAL USABLE SURFACE 77.00 m<sup>2</sup>**



1st. Floor



DIN A3 (1/75)

0 1 2 3 4 5

# Velapi Golf

RESIDENTIAL

Torre del Rame, Los Alcázares (Murcia)



(+34) 965 709 386



www.gamagrupo.es

## BLOCK 7



### HOUSE 198-199-200-201-202

**BUILT SURFACE** (Terrace 100%) **83.50 m<sup>2</sup>**

LIVING ROOM KITCHEN 29.50 m<sup>2</sup>

BEDROOM 1 12.50 m<sup>2</sup>

BEDROOM 2 9.70 m<sup>2</sup>

BATHROOM 1 3.80 m<sup>2</sup>

BATHROOM 2 3.50 m<sup>2</sup>

TERRACE (100%) 18.00 m<sup>2</sup>

**TOTAL USABLE SURFACE 77.00 m<sup>2</sup>**



1st. Floor



DIN A3 (1/75)

0 1 2 3 4 5

# Velapi Golf

RESIDENTIAL

Torre del Rame, Los Alcázares (Murcia)



(+34) 965 709 386



www.gamagrupo.es

## BLOCK 7



### HOUSE 198-199-200-201-202

**BUILT SURFACE** (Terrace 100%) **83.50 m<sup>2</sup>**

LIVING ROOM KITCHEN 29.50 m<sup>2</sup>

BEDROOM 1 12.50 m<sup>2</sup>

BEDROOM 2 9.70 m<sup>2</sup>

BATHROOM 1 3.80 m<sup>2</sup>

BATHROOM 2 3.50 m<sup>2</sup>

TERRACE (100%) 18.00 m<sup>2</sup>

**TOTAL USABLE SURFACE 77.00 m<sup>2</sup>**



1st. Floor



DIN A3 (1/75)

0 1 2 3 4 5

# Velapi Golf

RESIDENTIAL

Torre del Rame, Los Alcázares (Murcia)



(+34) 965 709 386



www.gamagrupo.es

## BLOCK 7



### HOUSE 198-199-200-201-202

**BUILT SURFACE** (Terrace 100%) **83.50 m<sup>2</sup>**

LIVING ROOM KITCHEN 29.50 m<sup>2</sup>

BEDROOM 1 12.50 m<sup>2</sup>

BEDROOM 2 9.70 m<sup>2</sup>

BATHROOM 1 3.80 m<sup>2</sup>

BATHROOM 2 3.50 m<sup>2</sup>

TERRACE (100%) 18.00 m<sup>2</sup>

**TOTAL USABLE SURFACE 77.00 m<sup>2</sup>**



1st. Floor



DIN A3 (1/75)

0 1 2 3 4 5

# Velapi Golf

RESIDENTIAL

Torre del Rame, Los Alcázares (Murcia)



(+34) 965 709 386



www.gamagrupo.es

## BLOCK 7



### HOUSE 203

**BUILT SURFACE** (Terrace 100%) **114.50 m<sup>2</sup>**

|                     |                      |
|---------------------|----------------------|
| LIVING ROOM KITCHEN | 29.50 m <sup>2</sup> |
| BEDROOM 1           | 14.60 m <sup>2</sup> |
| BEDROOM 2           | 9.70 m <sup>2</sup>  |
| BEDROOM 3           | 9.70 m <sup>2</sup>  |
| BATHROOM 1          | 3.80 m <sup>2</sup>  |
| BATHROOM 2          | 3.50 m <sup>2</sup>  |
| CORRIDOR            | 1.70 m <sup>2</sup>  |
| TERRACE (100%)      | 31.00 m <sup>2</sup> |

**TOTAL USABLE SURFACE** **103.50 m<sup>2</sup>**



1st. Floor



DIN A3 (1/75)



# Velapi Golf RESIDENTIAL

Torre del Rame, Los Alcázares (Murcia)



(+34) 965 709 386



www.gamagrupo.es



2nd. FLOOR



SOLARIUM

## BLOCK 7



### HOUSE

204



### BUILT SURFACE (Terrace 100%) 110.00 m<sup>2</sup>

|                     |                      |
|---------------------|----------------------|
| LIVING ROOM KITCHEN | 29.50 m <sup>2</sup> |
| BEDROOM 1           | 12.50 m <sup>2</sup> |
| BEDROOM 2           | 9.70 m <sup>2</sup>  |
| BEDROOM 3           | 9.70 m <sup>2</sup>  |
| BATHROOM 1          | 3.80 m <sup>2</sup>  |
| BATHROOM 2          | 3.50 m <sup>2</sup>  |
| TERRACE (100%)      | 26.40 m <sup>2</sup> |
| HALL                | 3.00 m <sup>2</sup>  |

### TOTAL USABLE SURFACE 98.10 m<sup>2</sup>

|                 |                      |
|-----------------|----------------------|
| SOLARIUM (100%) | 67.80 m <sup>2</sup> |
|-----------------|----------------------|



2nd. Floor



Solarium

DIN A3 (1/75)



# Velapi Golf RESIDENTIAL

Torre del Rame, Los Alcázares (Murcia)



(+34) 965 709 386



www.gamagrupo.es



2nd. FLOOR



SOLARIUM

## BLOCK 7



**HOUSE 205-206-207-208-209**



|                                     |                            |
|-------------------------------------|----------------------------|
| <b>BUILT SURFACE</b> (Terrace 100%) | <b>88.50 m<sup>2</sup></b> |
| LIVING ROOM KITCHEN                 | 29.50 m <sup>2</sup>       |
| BEDROOM 1                           | 12.50 m <sup>2</sup>       |
| BEDROOM 2                           | 9.70 m <sup>2</sup>        |
| BATHROOM 1                          | 3.80 m <sup>2</sup>        |
| BATHROOM 2                          | 3.50 m <sup>2</sup>        |
| TERRACE (100%)                      | 18.00 m <sup>2</sup>       |
| HALL                                | 3.00 m <sup>2</sup>        |
| <b>TOTAL USABLE SURFACE</b>         | <b>80.00 m<sup>2</sup></b> |
| SOLARIUM (100%)                     | 56.00 m <sup>2</sup>       |



2nd. Floor



Solarium

DIN A3 (1/75)  
0 1 2 3 4 5

# Velapi Golf RESIDENTIAL

Torre del Rame, Los Alcázares (Murcia)



(+34) 965 709 386  
www.gamagrupo.es



2nd. FLOOR



SOLARIUM

## BLOCK 7

HOUSE 205-206-207-208-209



|                                     |                            |
|-------------------------------------|----------------------------|
| <b>BUILT SURFACE</b> (Terrace 100%) | <b>88.50 m<sup>2</sup></b> |
| LIVING ROOM KITCHEN                 | 29.50 m <sup>2</sup>       |
| BEDROOM 1                           | 12.50 m <sup>2</sup>       |
| BEDROOM 2                           | 9.70 m <sup>2</sup>        |
| BATHROOM 1                          | 3.80 m <sup>2</sup>        |
| BATHROOM 2                          | 3.50 m <sup>2</sup>        |
| TERRACE (100%)                      | 18.00 m <sup>2</sup>       |
| HALL                                | 3.00 m <sup>2</sup>        |
| <b>TOTAL USABLE SURFACE</b>         | <b>80.00 m<sup>2</sup></b> |
| SOLARIUM (100%)                     | 56.00 m <sup>2</sup>       |



2nd. Floor



Solarium

DIN A3 (1/75)  
0 1 2 3 4 5

# Velapi Golf RESIDENTIAL

Torre del Rame, Los Alcázares (Murcia)



(+34) 965 709 386  
www.gamagrupo.es



2nd. FLOOR



SOLARIUM

## BLOCK 7

HOUSE 205-206-207-208-209



|                                     |                            |
|-------------------------------------|----------------------------|
| <b>BUILT SURFACE</b> (Terrace 100%) | <b>88.50 m<sup>2</sup></b> |
| LIVING ROOM KITCHEN                 | 29.50 m <sup>2</sup>       |
| BEDROOM 1                           | 12.50 m <sup>2</sup>       |
| BEDROOM 2                           | 9.70 m <sup>2</sup>        |
| BATHROOM 1                          | 3.80 m <sup>2</sup>        |
| BATHROOM 2                          | 3.50 m <sup>2</sup>        |
| TERRACE (100%)                      | 18.00 m <sup>2</sup>       |
| HALL                                | 3.00 m <sup>2</sup>        |
| <b>TOTAL USABLE SURFACE</b>         | <b>80.00 m<sup>2</sup></b> |
| SOLARIUM (100%)                     | 56.00 m <sup>2</sup>       |



2nd. Floor



Solarium

DIN A3 (1/75)  
0 1 2 3 4 5

# Velapi Golf RESIDENTIAL

Torre del Rame, Los Alcázares (Murcia)



(+34) 965 709 386  
www.gamagrupo.es



2nd. FLOOR



SOLARIUM

## BLOCK 7

HOUSE 205-206-207-208-209



|                                     |                            |
|-------------------------------------|----------------------------|
| <b>BUILT SURFACE</b> (Terrace 100%) | <b>88.50 m<sup>2</sup></b> |
| LIVING ROOM KITCHEN                 | 29.50 m <sup>2</sup>       |
| BEDROOM 1                           | 12.50 m <sup>2</sup>       |
| BEDROOM 2                           | 9.70 m <sup>2</sup>        |
| BATHROOM 1                          | 3.80 m <sup>2</sup>        |
| BATHROOM 2                          | 3.50 m <sup>2</sup>        |
| TERRACE (100%)                      | 18.00 m <sup>2</sup>       |
| HALL                                | 3.00 m <sup>2</sup>        |
| <b>TOTAL USABLE SURFACE</b>         | <b>80.00 m<sup>2</sup></b> |
| SOLARIUM (100%)                     | 56.00 m <sup>2</sup>       |



2nd. Floor



Solarium

DIN A3 (1/75)  
0 1 2 3 4 5

# Velapi Golf RESIDENTIAL

Torre del Rame, Los Alcázares (Murcia)



(+34) 965 709 386  
www.gamagrupo.es



2nd. FLOOR



SOLARIUM

## BLOCK 7

HOUSE 205-206-207-208-209



|                                     |                            |
|-------------------------------------|----------------------------|
| <b>BUILT SURFACE</b> (Terrace 100%) | <b>88.50 m<sup>2</sup></b> |
| LIVING ROOM KITCHEN                 | 29.50 m <sup>2</sup>       |
| BEDROOM 1                           | 12.50 m <sup>2</sup>       |
| BEDROOM 2                           | 9.70 m <sup>2</sup>        |
| BATHROOM 1                          | 3.80 m <sup>2</sup>        |
| BATHROOM 2                          | 3.50 m <sup>2</sup>        |
| TERRACE (100%)                      | 18.00 m <sup>2</sup>       |
| HALL                                | 3.00 m <sup>2</sup>        |
| <b>TOTAL USABLE SURFACE</b>         | <b>80.00 m<sup>2</sup></b> |
| SOLARIUM (100%)                     | 56.00 m <sup>2</sup>       |



2nd. Floor



Solarium

DIN A3 (1/75)  
0 1 2 3 4 5

# Velapi Golf RESIDENTIAL

Torre del Rame, Los Alcázares (Murcia)



(+34) 965 709 386  
www.gamagrupo.es



2nd. FLOOR



SOLARIUM

## BLOCK 7

HOUSE

210



**BUILT SURFACE** (Terrace 100%) **119.50 m<sup>2</sup>**

|                     |                      |
|---------------------|----------------------|
| LIVING ROOM KITCHEN | 29.50 m <sup>2</sup> |
| BEDROOM 1           | 14.60 m <sup>2</sup> |
| BEDROOM 2           | 9.70 m <sup>2</sup>  |
| BEDROOM 3           | 9.70 m <sup>2</sup>  |
| BATHROOM 1          | 3.80 m <sup>2</sup>  |
| BATHROOM 2          | 3.50 m <sup>2</sup>  |
| CORRIDOR            | 1.70 m <sup>2</sup>  |
| TERRACE (100%)      | 31.00 m <sup>2</sup> |
| HALL                | 3.00 m <sup>2</sup>  |

**TOTAL USABLE SURFACE** **106.50 m<sup>2</sup>**

SOLARIUM (100%) 73.40 m<sup>2</sup>



2nd. Floor



Solarium

DIN A3 (1/75)  
0 1 2 3 4 5